



VORENTWURF

BGF
 KG 497 m²
 EG 1.110 m²
 1. OG 1.110 m²
 2. OG 1.110 m²
 3.885 m²

BRI
 497 m² x 3,00 m = 1.490 m³
 1.110 m² x 10,50 m = 11.655 m³
 13.145 m³

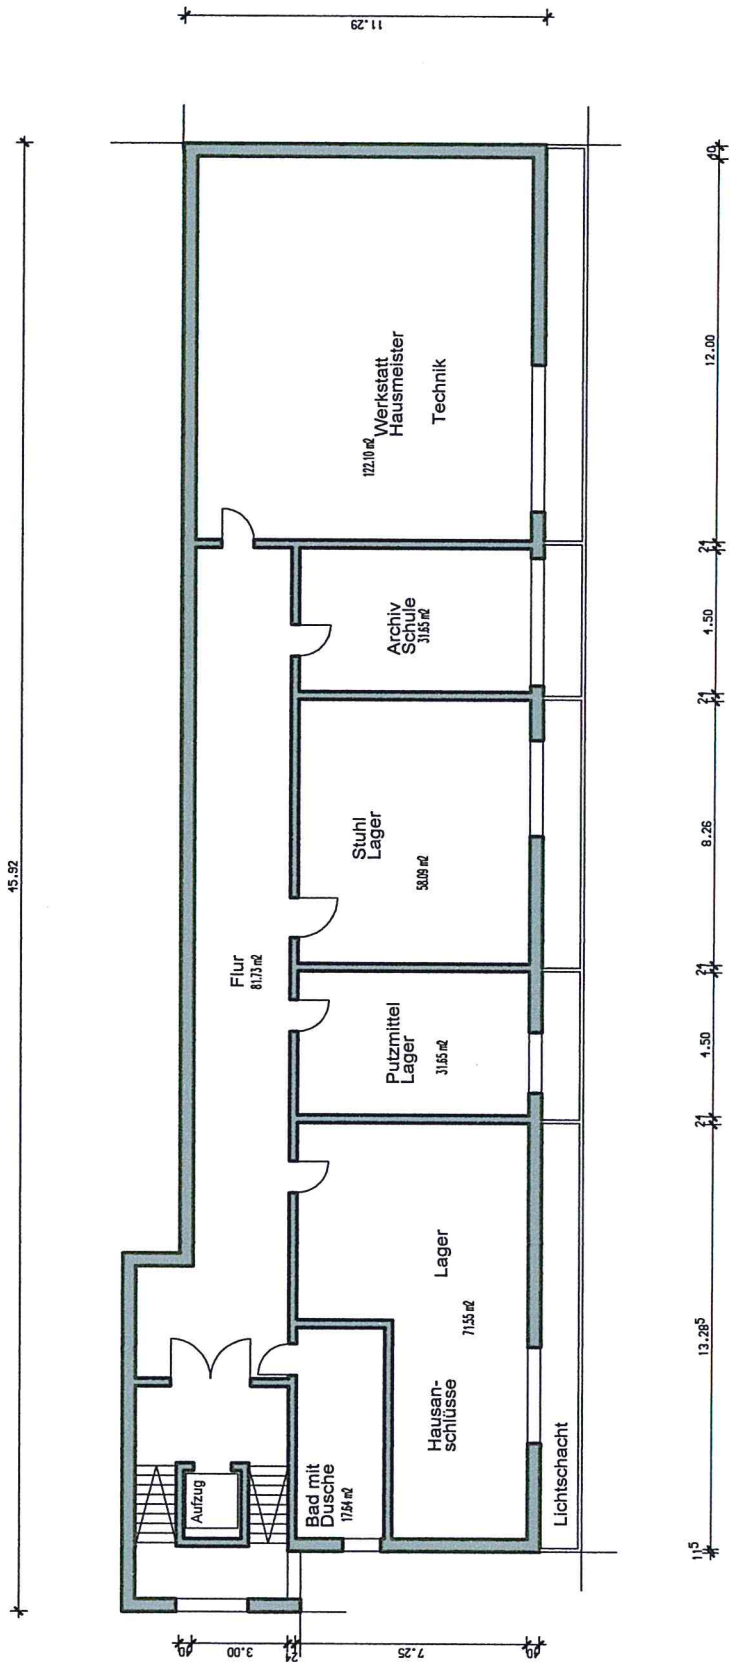


VORENTWURF

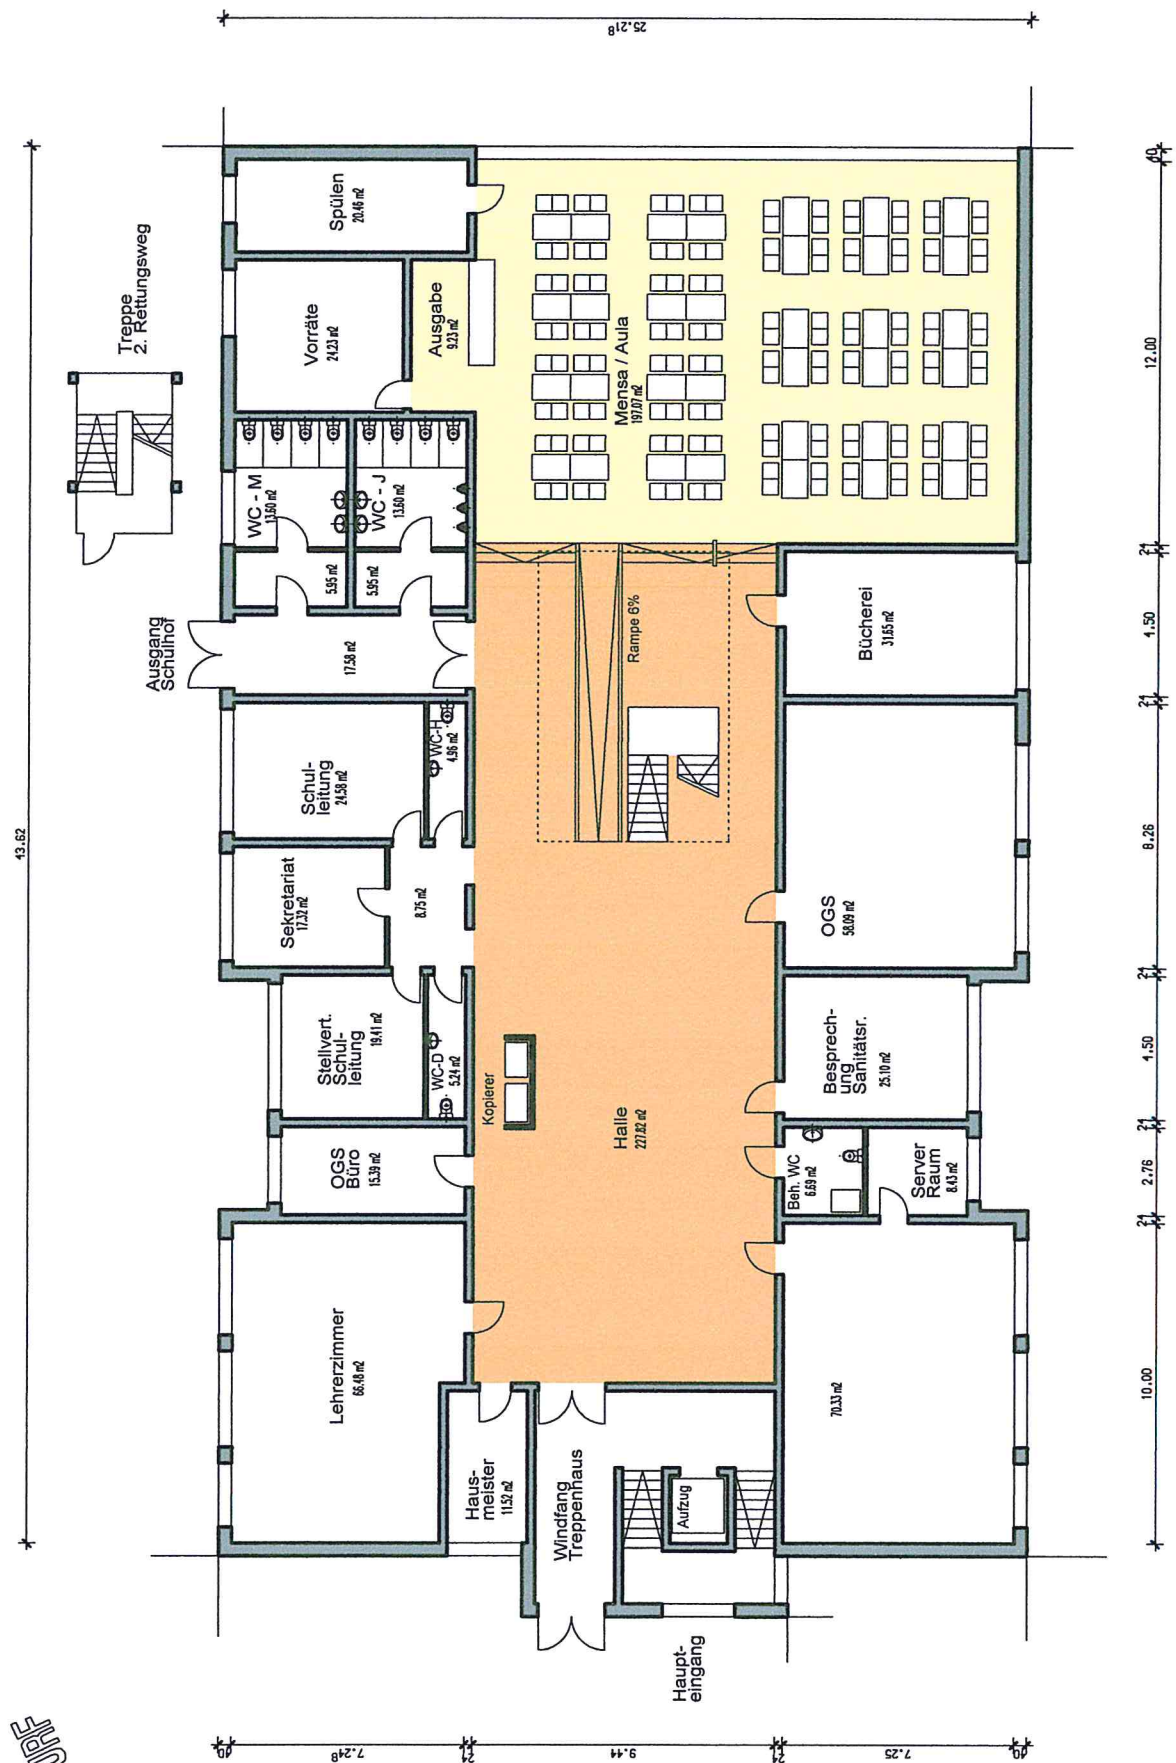

Erdgeschoss

VORENTWURF

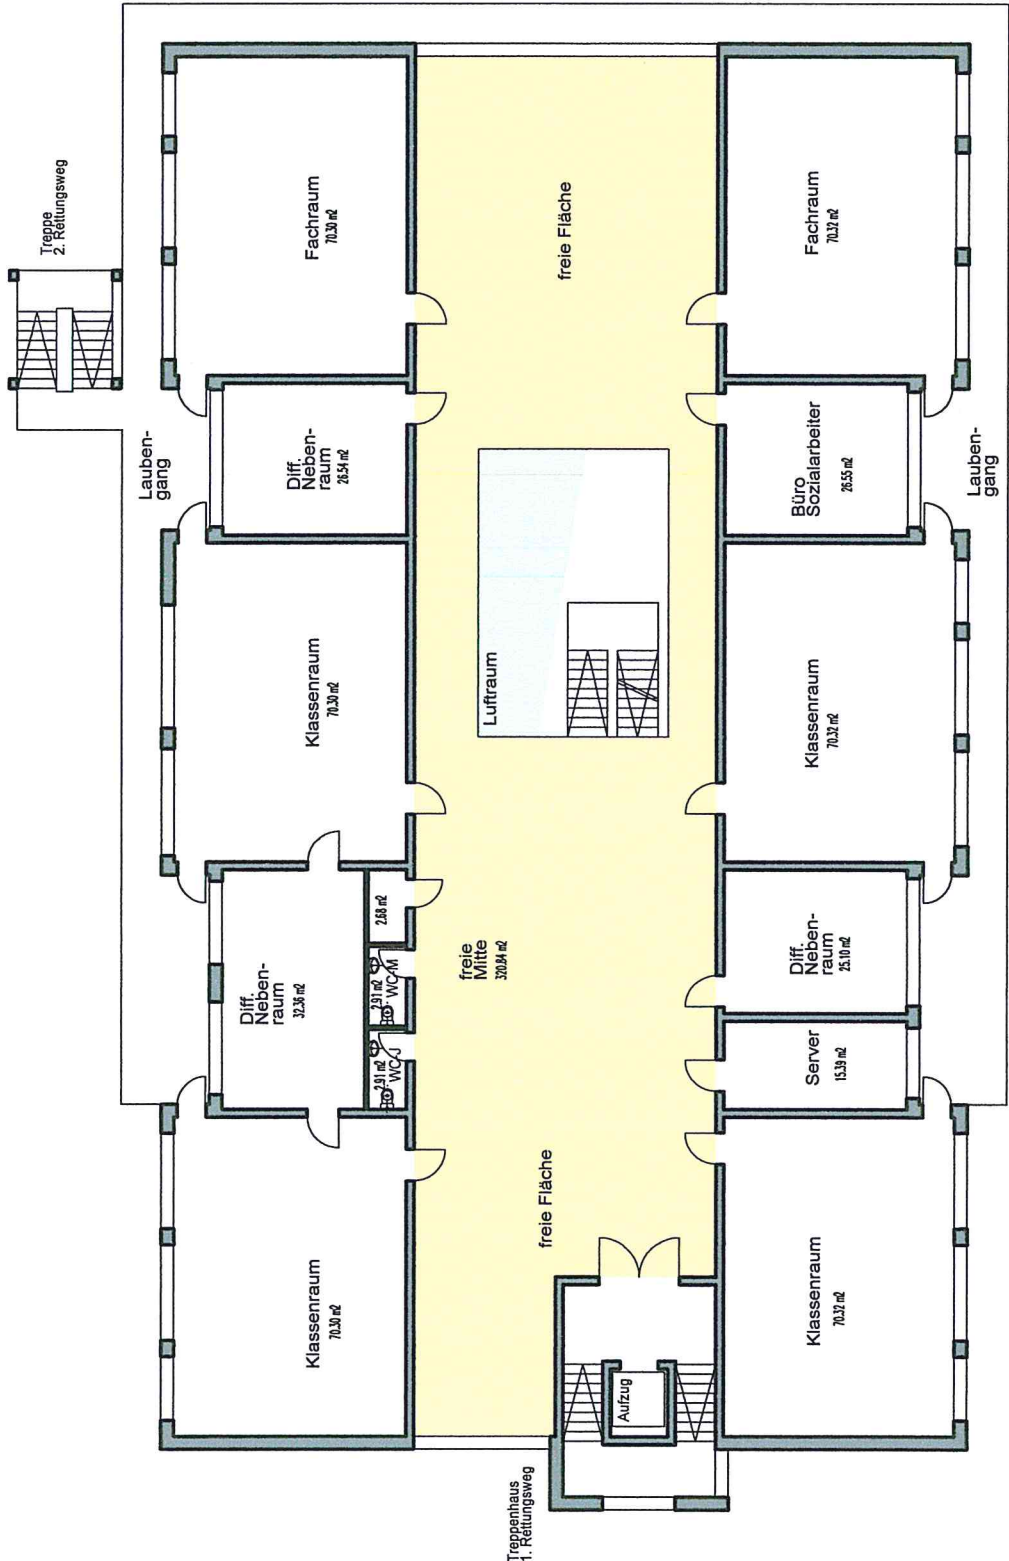

1. Obergeschoss

